


KEY PLAN

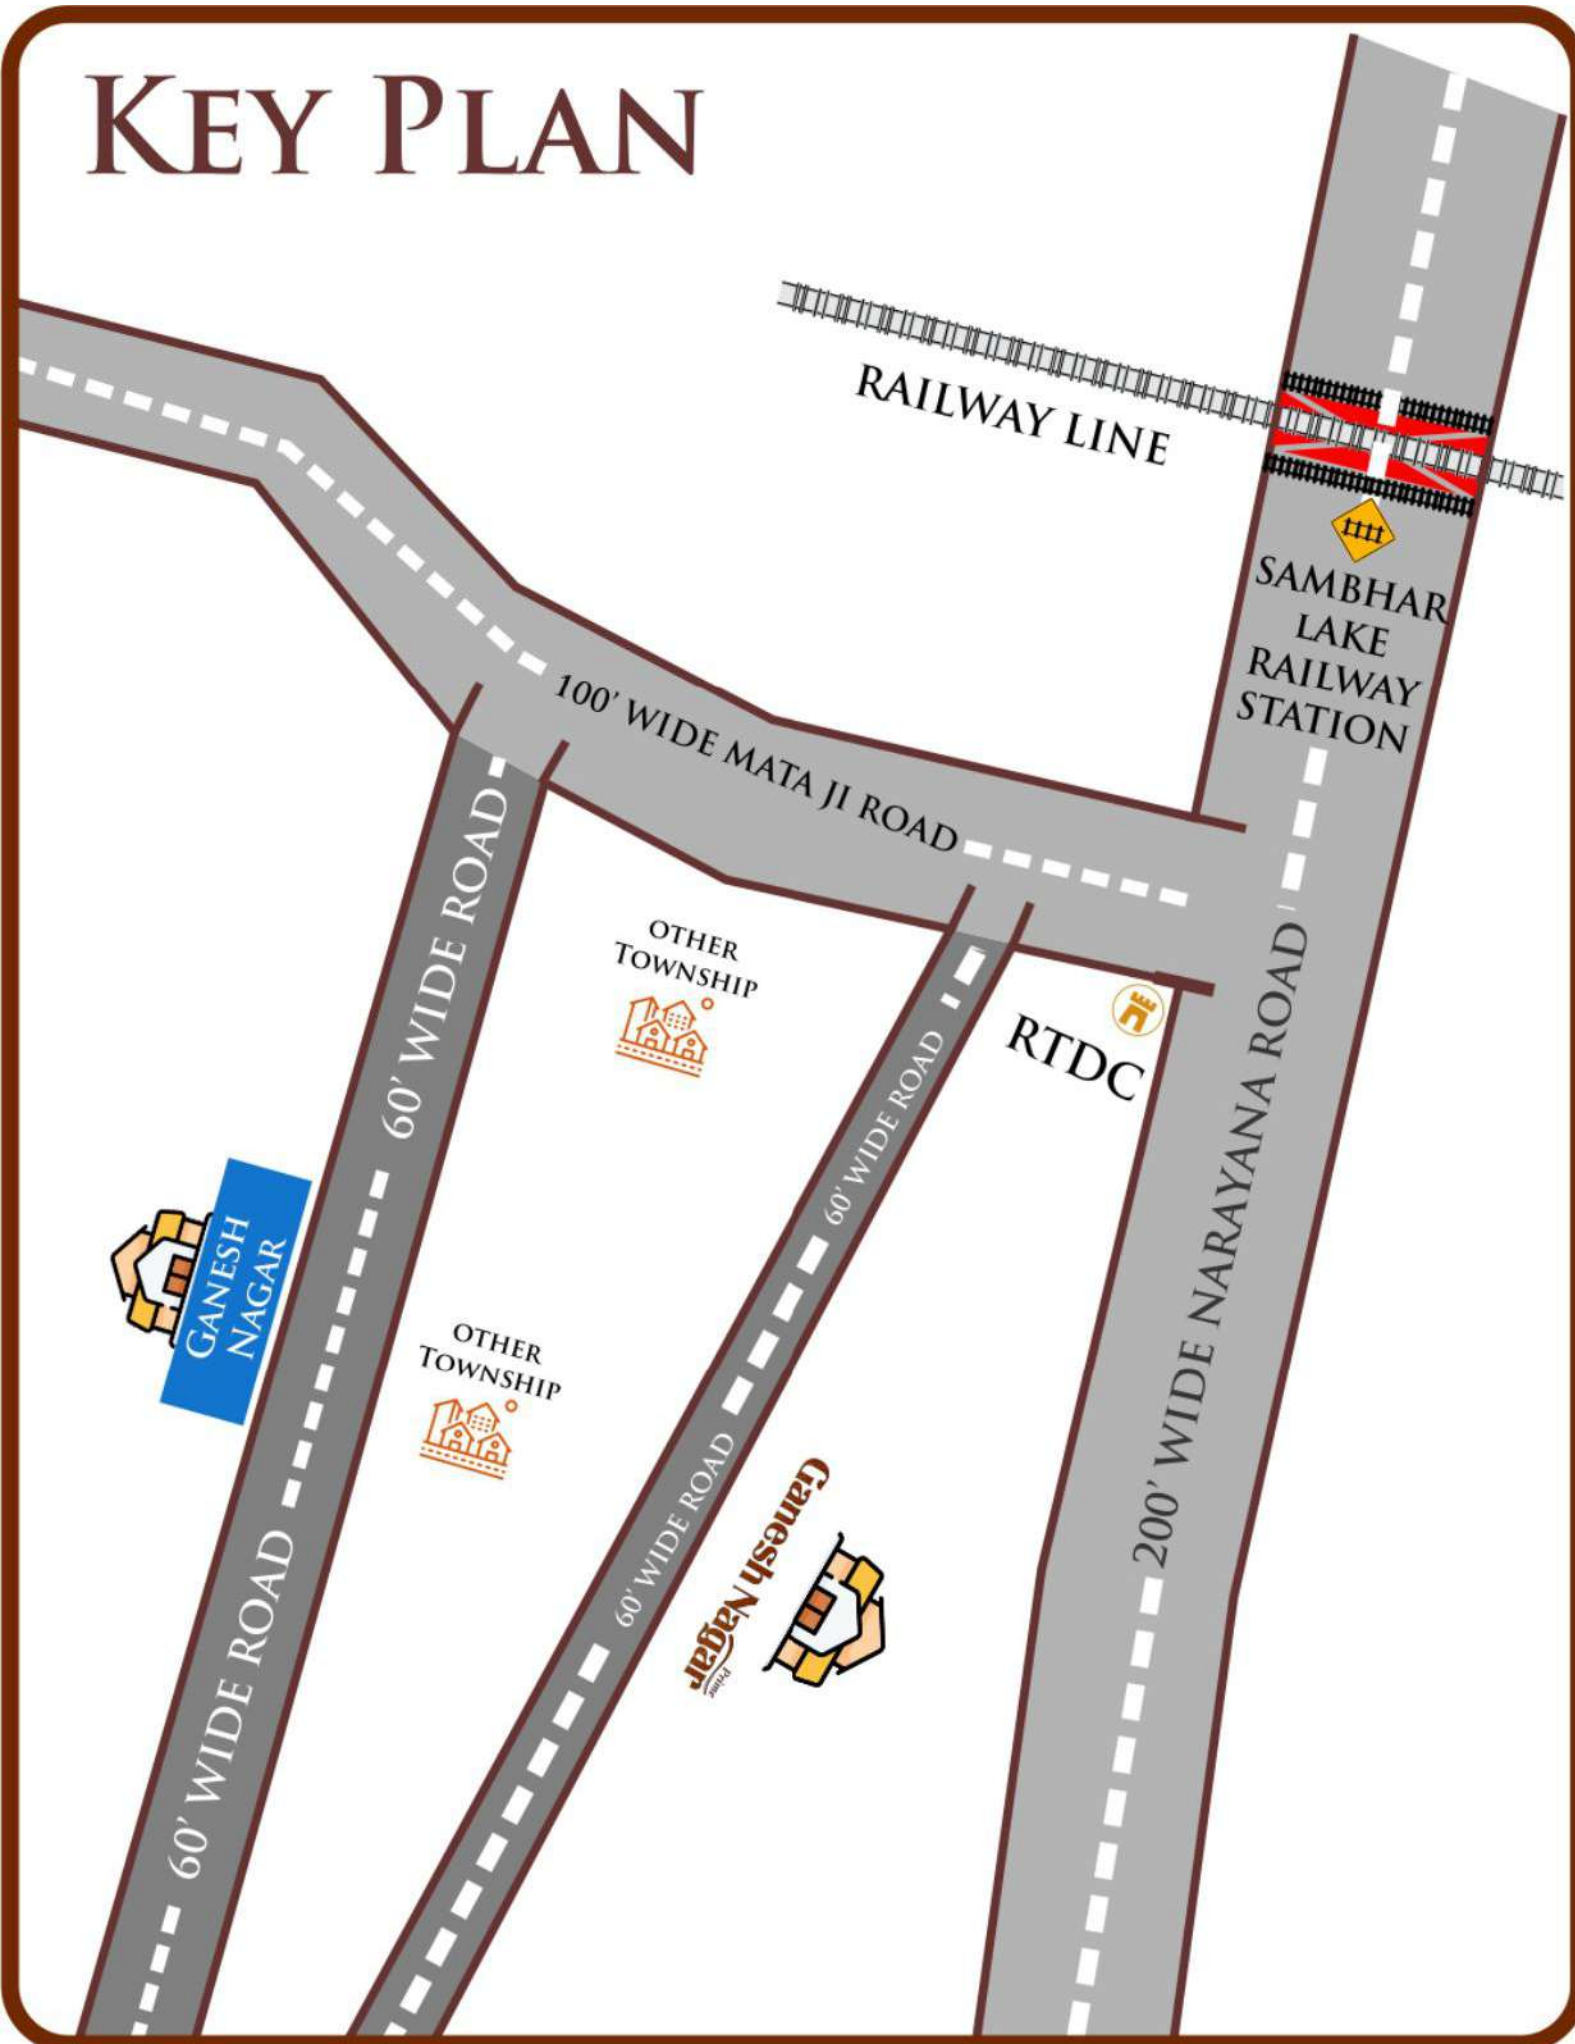

PROPOSED PLAN OF

"RAJ VIHAR-3"

KH. NO.- 2165 AT LALPURA, SAMBHAR TEH. PHULERA, JAIPUR (RAJ.)



	SYMBOLS		LEGEND		AREA-
		TEMPLE		ROAD	
		PLT. (PLOT)		PLT. (PLOT)	PARTICULARS
		PLT. (PLOT)		PLT. (PLOT)	RESIDENTIAL AREA
		PLT. (PLOT)		PLT. (PLOT)	INFORMAL SHOP'S AREA
		PLT. (PLOT)		PLT. (PLOT)	COMMERCIAL AREA
		PLT. (PLOT)		PLT. (PLOT)	FACILITY AREA
		PLT. (PLOT)		PLT. (PLOT)	PARK AREA
		PLT. (PLOT)		PLT. (PLOT)	PUBLIC UTILITY AREA
		PLT. (PLOT)		PLT. (PLOT)	TOWER & S.W.M. AREA
		PLT. (PLOT)		PLT. (PLOT)	ROAD AREA
		PLT. (PLOT)		PLT. (PLOT)	TOTAL AREA
LOCATION					AGENCY
APPLICANT :-					AGENCY
Project Name:-					AGENCY
Location					AGENCY
Submitted to :-					AGENCY
Area Detail:-					AGENCY
Survey Consultant:-					AGENCY